SPEC NO. 2125

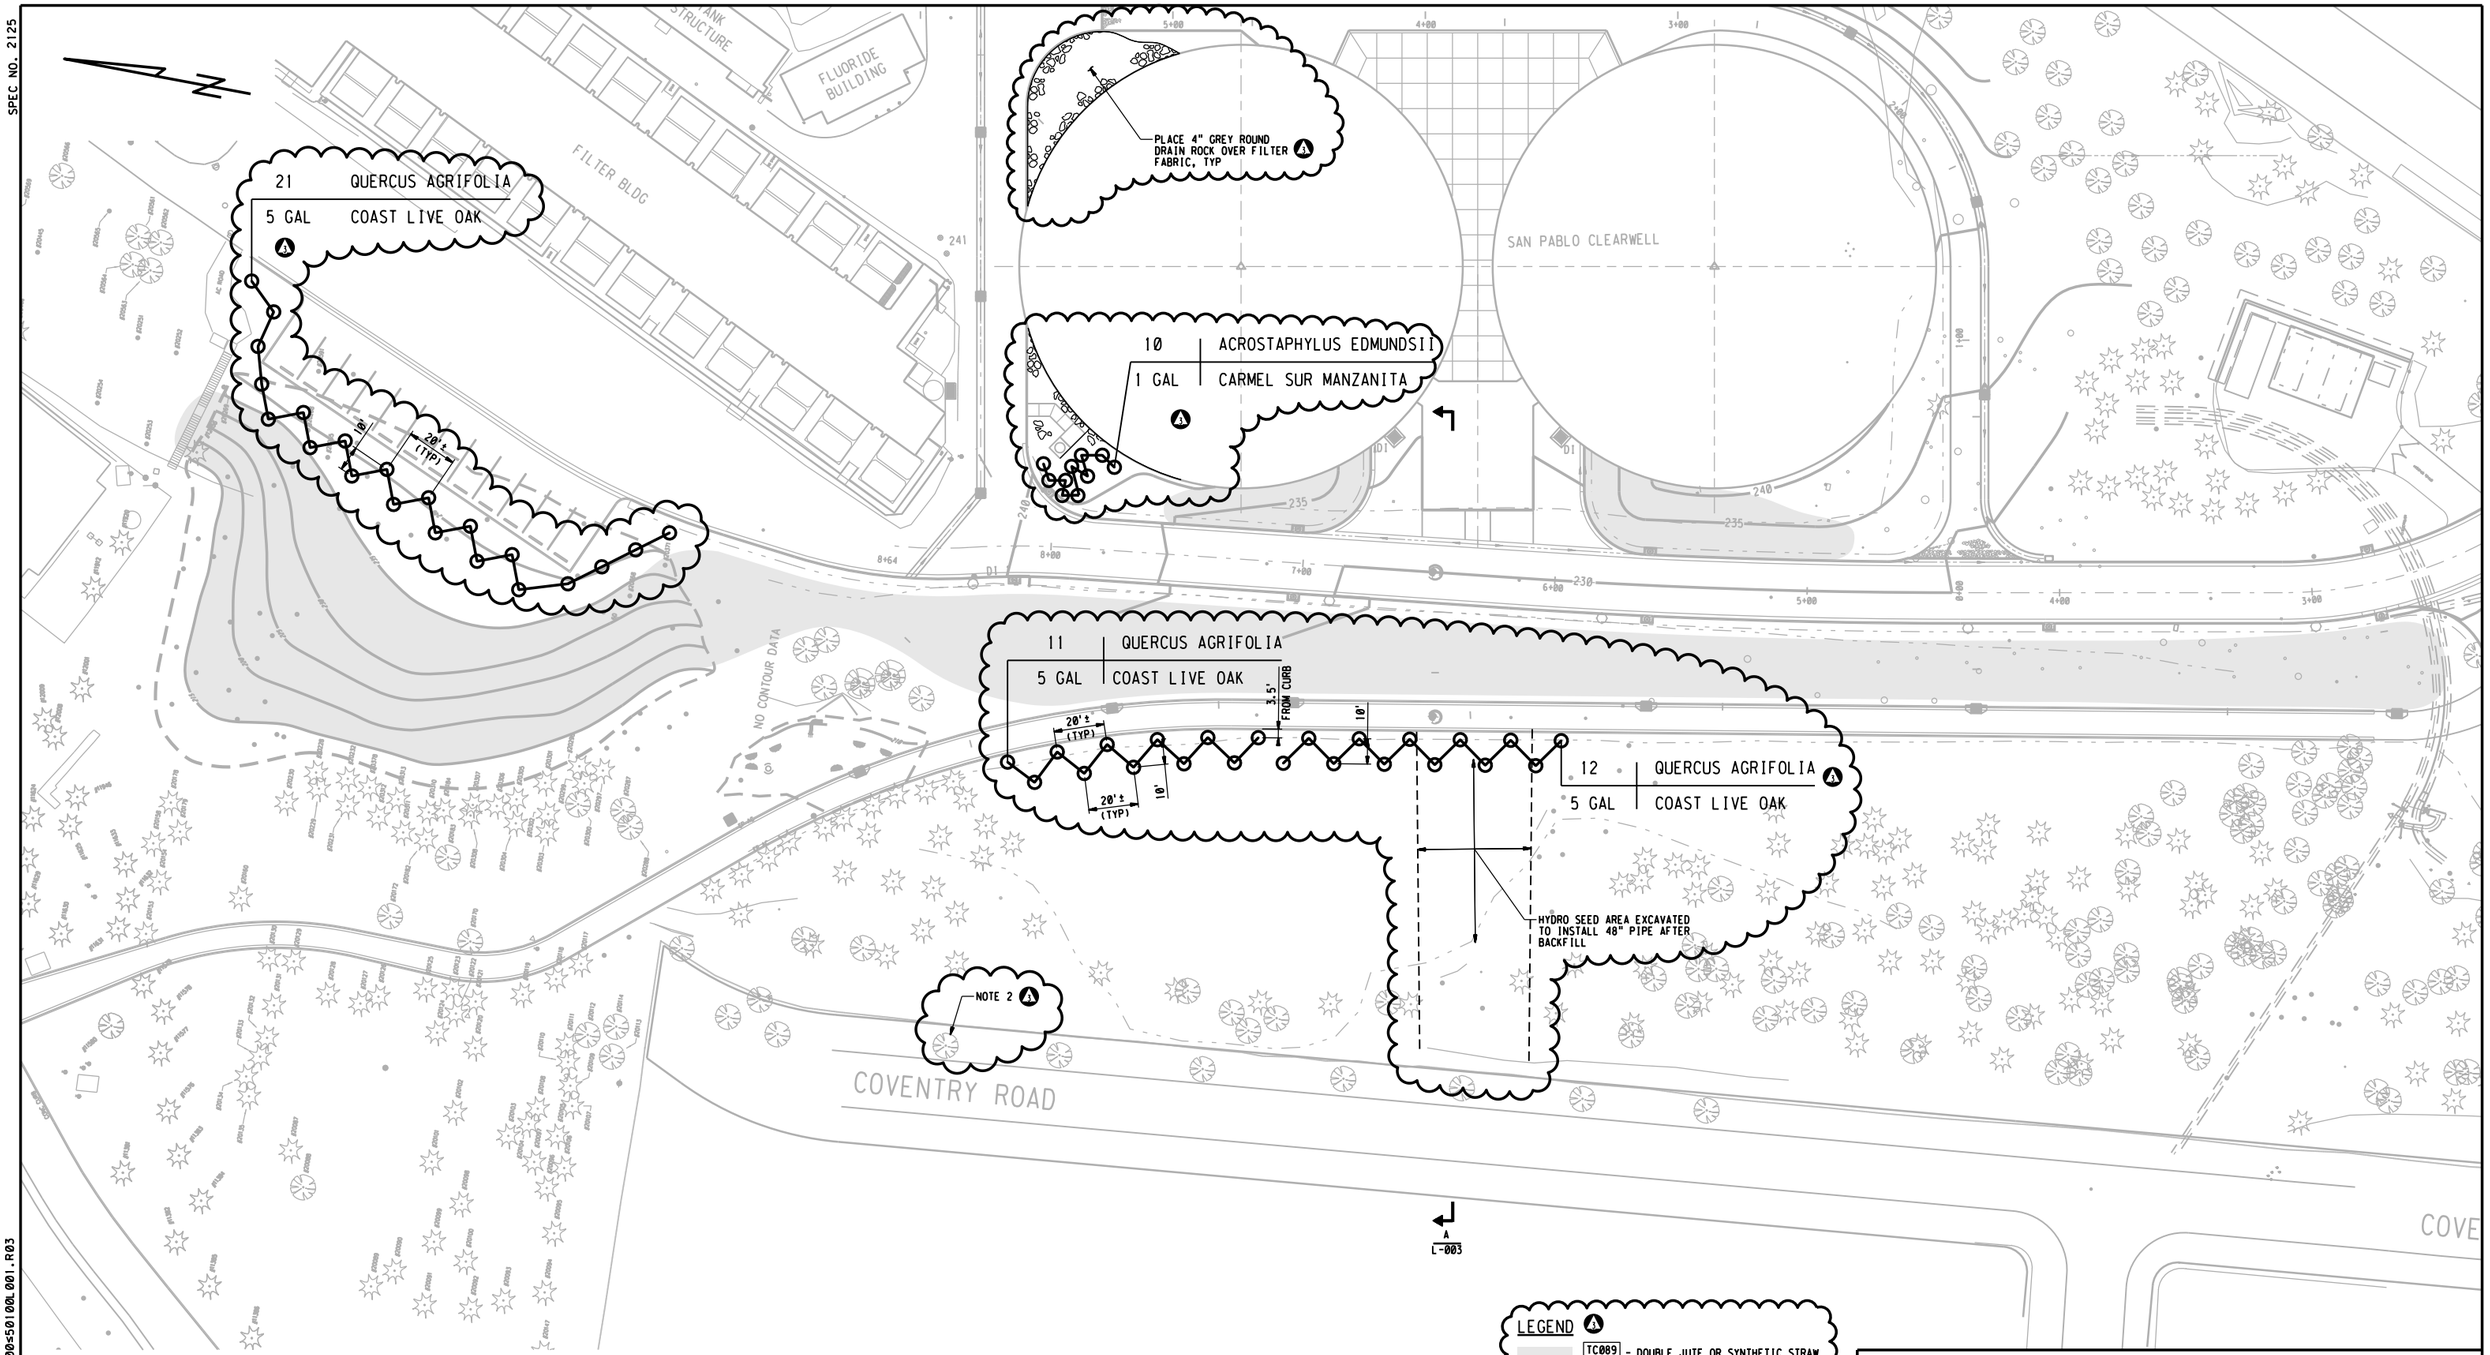

LANDSCAPE PLAN

1"=30'

LEGEND

TC089 - DOUBLE JUTE OR SYNTHETIC STRAW BLANKET ERROSION CONTROL, SEE NOTE 1.

NOTES

1. HAND SEED AREAS SHOWN. GRASS SEED MIX SHALL MEET CALTRANS SEED SPEC 6 PERENIAL GRASSLAND.
2. REPLACE TREES ALONG COVENTRY THAT ARE DAMAGED DURING CONSTRUCTION WITH 15 GALLON TREES OF SAME SPECIES.

3" ON ORIGINAL DOCUMENT

0 1 2 3

NO.	DATE	REVISION	BY	REC.	APP.
1	18SEP2018	REVISED PER SPEC 2125	YLL	PMF	ST

FORMERLY KNOWN AS DWG NO. 7601-G-17, REV 2

DESIGN
DESIGNED BY —
DESIGN CHECKED BY —
DRAWN BY —

A COPY OF THE ORIGINAL DRAWING WITH ORIGINAL SIGNATURES CAN BE FOUND IN ENGINEERING RECORDS.

RECOMMENDED: —

APPROVED: —

EAST BAY MUNICIPAL UTILITY DISTRICT
OAKLAND, CALIFORNIA

SAN PABLO WATER TREATMENT PLANT
CLEARWELL AND RCS REPLACEMENT
LANDSCAPE

LANDSCAPE PLAN

PG. 73

PROJ NO. Z-012
SCALE 1"=30'
DATE 11OCT1984

501.00-L-001 | 3
STRUCT. DISC. NUMBER | REV.

USER: mbrown
DATE: 19-SEP-2018 09:25
FILE: H:\sirtment\sanpablo\501.00\501001.R03