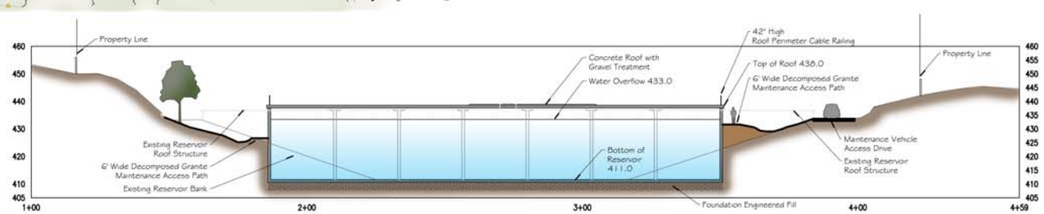

SECTION A

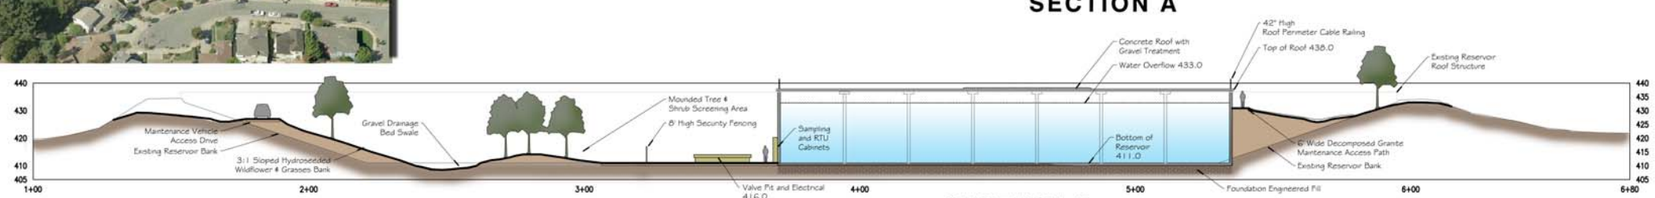

SECTION B

LEGEND

SYMBOL	DESCRIPTION
1	RESERVOIR (CONCRETE ROOF W/ROCK)
2	EXISTING GATED ENTRY (NEW FENCE & GATE)
3	ASPHALT ACCESS ROAD (12' WIDE)
4	EXISTING TREES (TO REMAIN)
5	PROPOSED SCREEN TREES
6	HYDROSEEDED WILDFLOWER & GRASSES (NON-IRRIGATED)
7	LOW SHRUB & GROUNDCOVER PLANTING (IRRIGATED)
8	GRAVEL DRAINAGE BED
9	DECOMPOSED GRANITE ACCESS PATH
10	ROOF ACCESS
11	VALVE PIT & ELECTRICAL
12	SAMPLING AND RTU CABINETS
13	MAINTENANCE VEHICLE PARKING
14	ROOF SAFETY RAILING
15	GRAVEL ROOF TREATMENT

PROPOSED LAYOUT

EBMUD

39TH AVENUE RESERVOIR REPLACEMENT PROJECT

East Bay Municipal Utilities District
4290 Maybelle Avenue, Oakland, California

0' 15' 30' 60'
SCALE: 1"=30'

March 24, 2012

SIEGFRIED
LANDSCAPE ARCHITECTURE
CIVIL ENGINEERING
STRUCTURAL ENGINEERING
SURVEYING
3244 Brookside Road, Suite 100 Stockton, California 95219
209-943-2021 www.siegfriedeng.com Fx: 209-942-0214